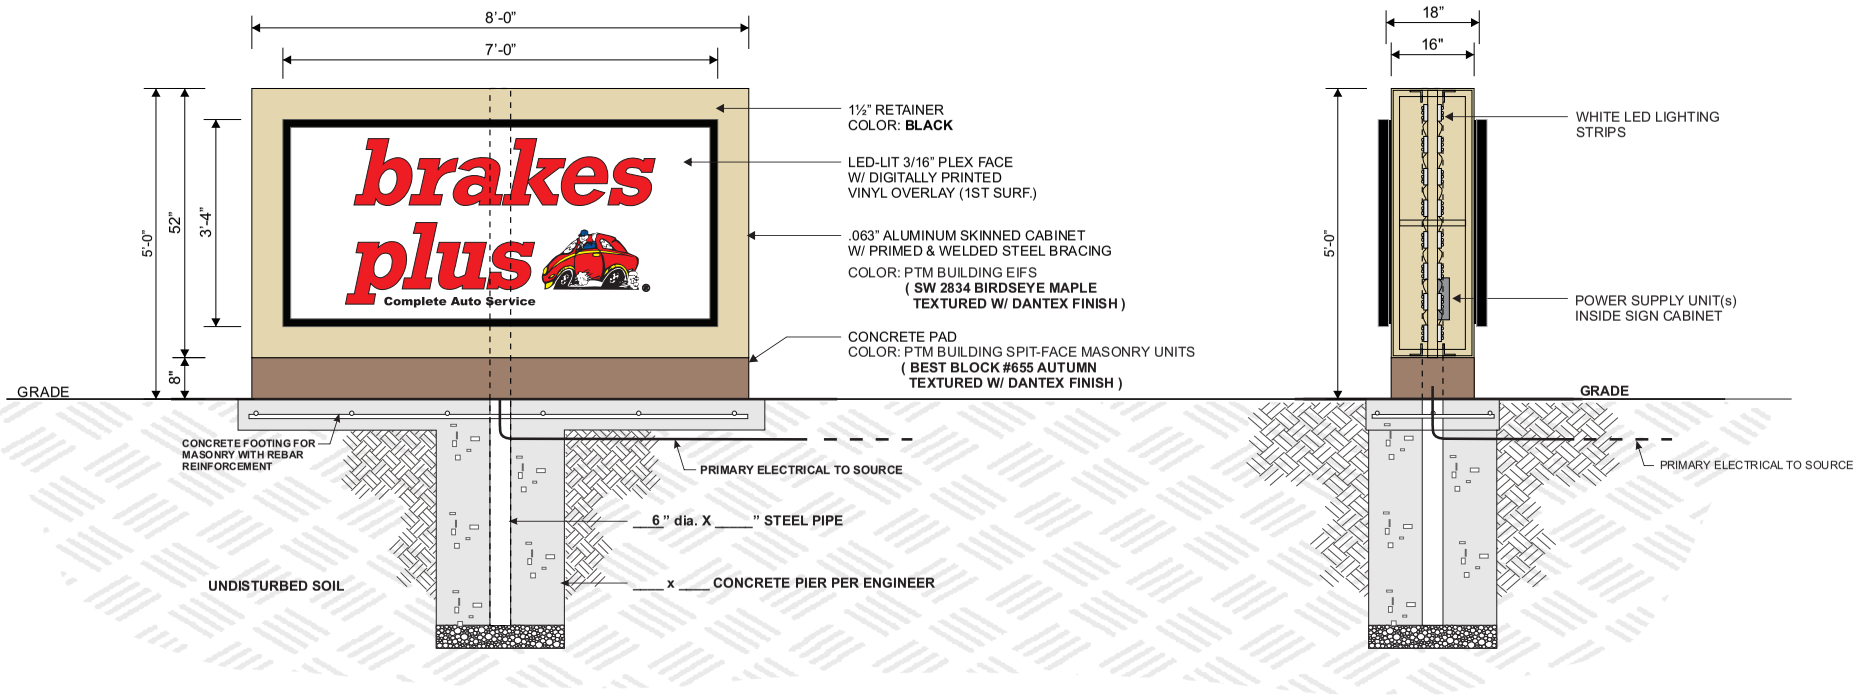

E D/F MONUMENT - LED ILLUM. **40.0 SQ. FT.**

QTY: (1) REQUIRED Scale: ½" = 1'-0"

DATE	REVISIONS	NAME
-2022	X X	KD

AUTHORIZATION

CLIENT DATE

ACCOUNT EXECUTIVE DATE

LANDLORD DATE

ALL CHANGES MUST BE INITIALED BY CLIENT AND ACCOUNT EXECUTIVE ON FINAL APPROVED PRINT.

This drawing is the exclusive property of Accent Graphics, Inc. and is the result of the original work of its employees. The plans are provided to your company for the sole purpose of considering the purchase of a sign manufactured by Accent Graphics, Inc. based on these plans OR the purchase of the plans and design concepts contained therein for manufacture elsewhere. Distribution or exhibition of the plans to anyone outside of your company or the use of the plans by others to manufacture or design a similar sign as displayed in the plans is expressly forbidden. In the event that such exhibition occurs, Accent Graphics will expect payment of a minimum $2000 design fee in recompense for the time and effort entailed to produce the plans.

CLIENT BRAKES PLUS STORE #

INSTALLATION ADDRESS 8134 Peony Heights | Colorado Springs, CO 80927 US

DESIGNER KD ACCOUNT EXECUTIVE Alex Teator

DATE 06-26-2023 SHEET 10 OF 10 DESIGN # 230617-01

Gerber FILE =

Corel FILE =

accent SIGNS graphics
COMPLETE SIGN SERVICE & FABRICATION
523 E. ROCK ISLAND
GRAND PRAIRIE, TX 75050
TOLL FREE (800) 810-3044
METRO (972) 399-0333
FAX (972) 986-4456
EMAIL
WEBSITE www.accentgraphicsinc.com
FAX (800) 810-3045